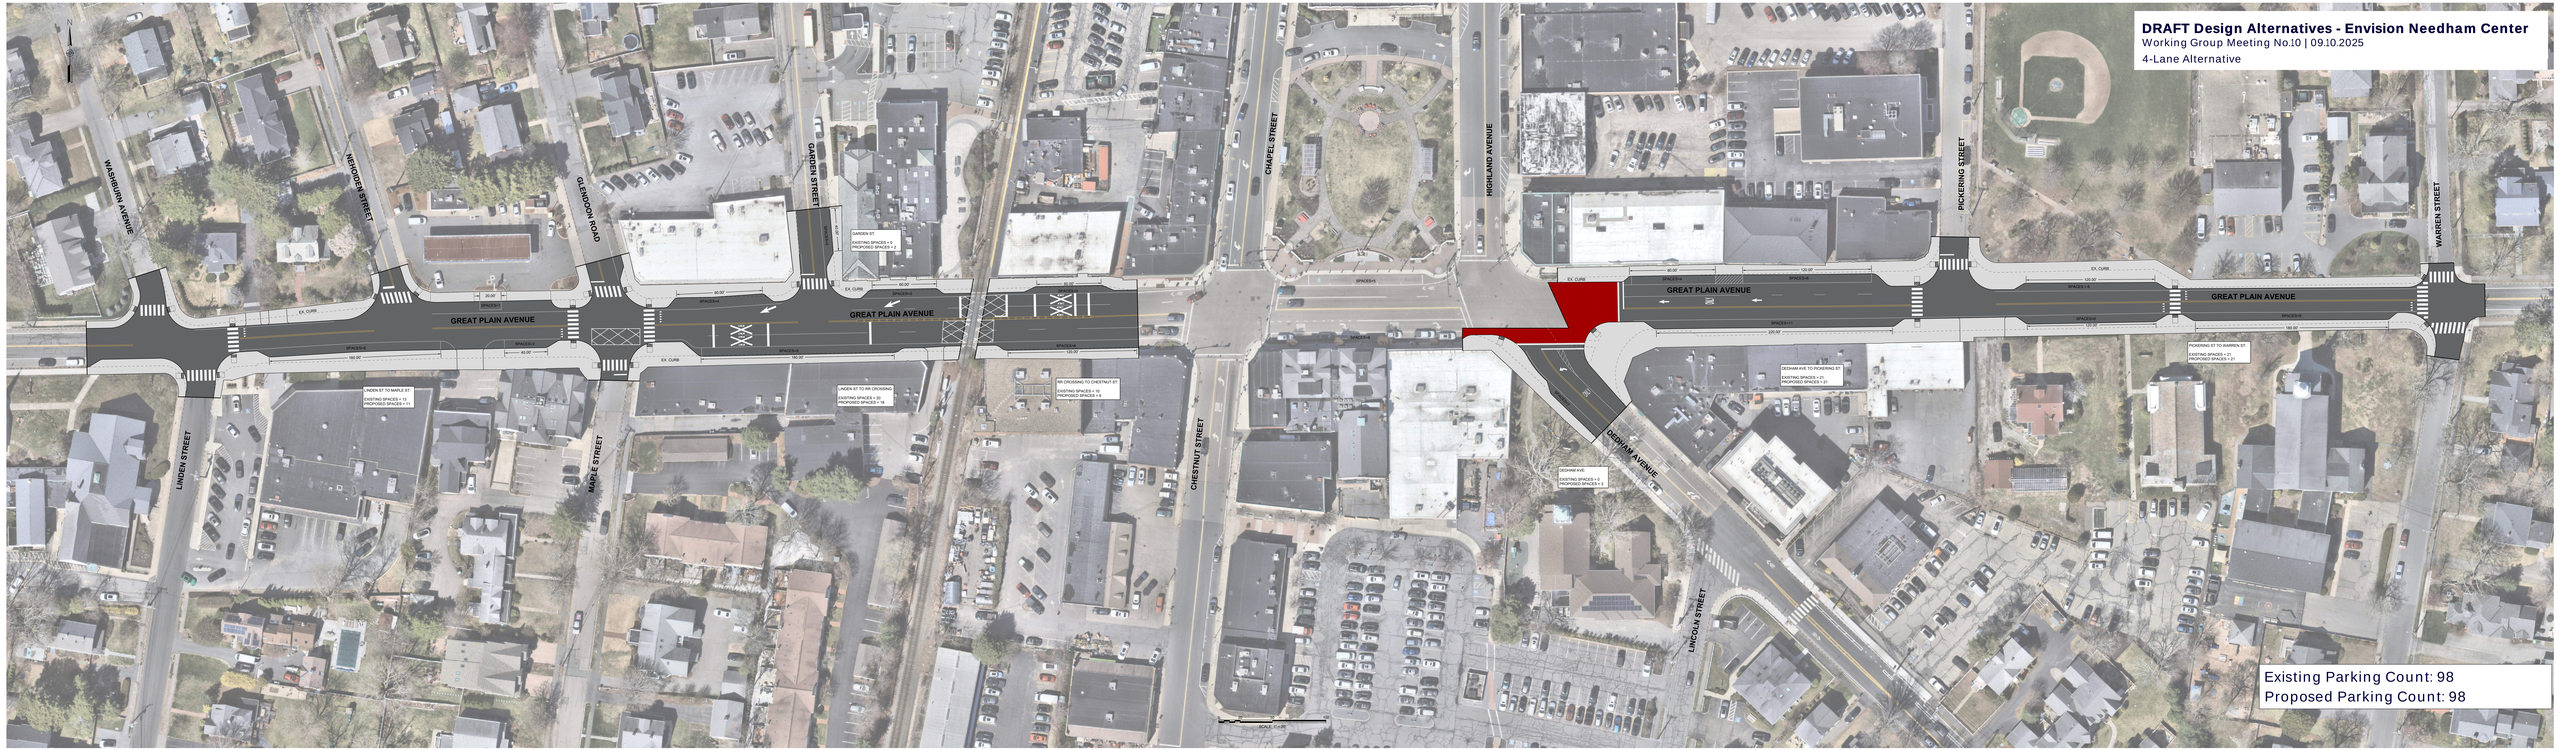
DRAFT Design Alternatives - Envision Needham Center
Working Group Meeting No.10 | 09.10.2025
4-Lane Alternative
Existing Parking Count: 98
Proposed Parking Count: 98
WASHBURN AVENUE
MERRIDITH STREET
GLENDOON ROAD
GARDEN STREET
CHAPEL STREET
HIGHLAND AVENUE
PICKERING STREET
WARREN STREET
LINDEN STREET
MAPLE STREET
CHESTNUT STREET
LINCOLN STREET
DEDHAM AVENUE
GREAT PLAIN AVENUE
GREAT PLAIN AVENUE
GREAT PLAIN AVENUE
EX. CURB
LINDEN ST TO MAPLE ST:
EXISTING SPACES = 15
PROPOSED SPACES = 11
LINDEN ST TO RR CROSSING:
EXISTING SPACES = 20
PROPOSED SPACES = 18
RR CROSSING TO CHESTNUT ST:
EXISTING SPACES = 9
PROPOSED SPACES = 3
GARDEN ST:
EXISTING SPACES = 0
PROPOSED SPACES = 2
DEDHAM AVE TO PICKERING ST:
EXISTING SPACES = 21
PROPOSED SPACES = 21
PICKERING ST TO WARREN ST:
EXISTING SPACES = 21
PROPOSED SPACES = 21
NEDHAM AVE:
EXISTING SPACES = 4
PROPOSED SPACES = 3
SCALE: 1:20'