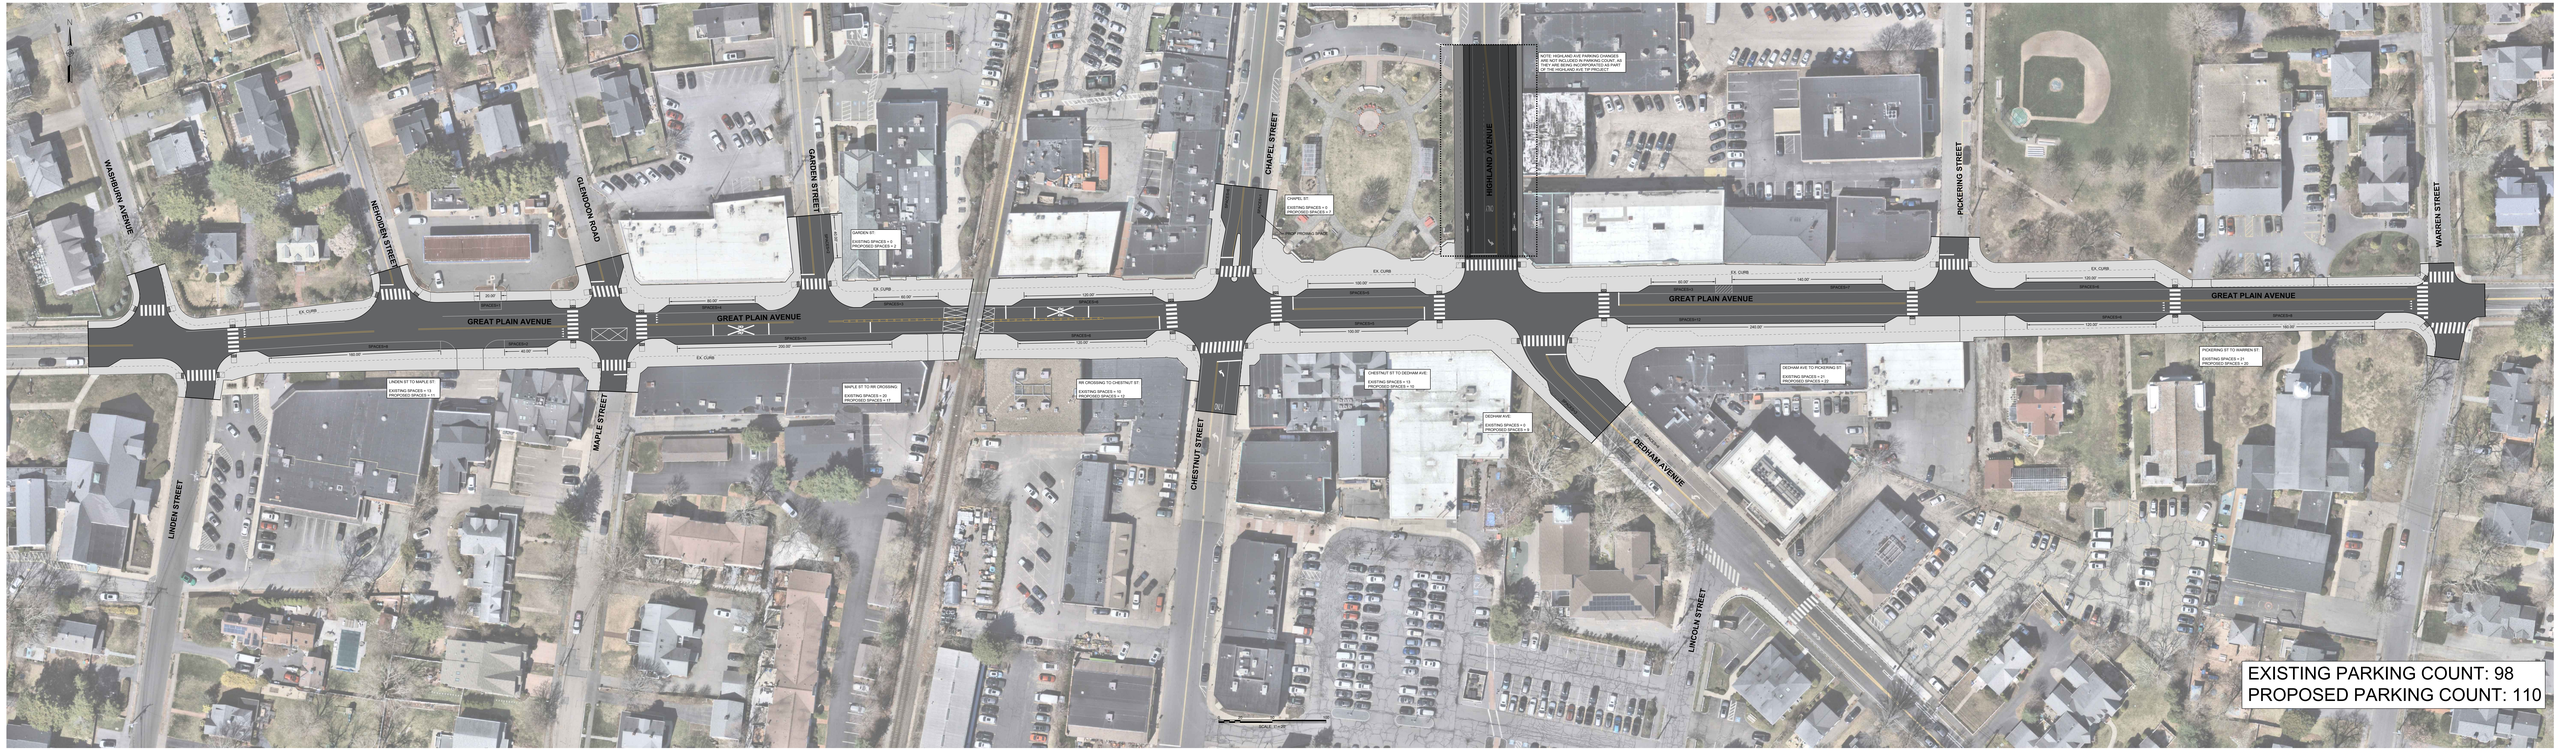
WASHBURN AVENUE
NEHOBEN STREET
GLENDON ROAD
GARDEN STREET
CHAPEL STREET
HIGHLAND AVENUE
PICKERING STREET
WARREN STREET
GREAT PLAIN AVENUE
GREAT PLAIN AVENUE
GREAT PLAIN AVENUE
GREAT PLAIN AVENUE
LINDEN STREET
MAPLE STREET
CHESTNUT STREET
BEDHAM AVENUE
LINCOLN STREET
NOTE: HIGHLAND AVE PARKING CHANGES ARE NOT INCLUDED IN PARKING COUNT. AT THE TIME OF THIS REPORT, THE DESIGN OF THE HIGHLAND AVE TIP PROJECT
GARDEN ST
EXISTING SPACES = 0
PROPOSED SPACES = 2
CHAPEL ST
EXISTING SPACES = 0
PROPOSED SPACES = 2
CHAPEL PARKING GRADE
LINDEN ST TO MAPLE ST
EXISTING SPACES = 10
PROPOSED SPACES = 8
MAPLE ST TO RR CROSSING
EXISTING SPACES = 20
PROPOSED SPACES = 27
RR CROSSING TO CHESTNUT ST
EXISTING SPACES = 10
PROPOSED SPACES = 10
CHESTNUT ST TO DEDHAM AVE
EXISTING SPACES = 13
PROPOSED SPACES = 20
DEDHAM AVE
EXISTING SPACES = 0
PROPOSED SPACES = 8
DEDHAM AVE TO PICKERING ST
EXISTING SPACES = 21
PROPOSED SPACES = 21
PICKERING ST TO WARREN ST
EXISTING SPACES = 21
PROPOSED SPACES = 21
EX. CURB
SCALE: 1:20'
EXISTING PARKING COUNT: 98
PROPOSED PARKING COUNT: 110